

300 mm
200
100
50
0 10 mm

1:1500 @ A1
1:3000 @ A3
0 20 40 60 80 100 120 140 m

DRAFT FOR COMMENT

WORK IN PROGRESS

PRINTED 27/01/2022 3:19:45 PM

REVISION	AMENDMENT	APPROVED	DATE
A	ISSUE FOR 90% CONCEPT DESIGN	CG	2021-12-17
B	ISSUE FOR 90% CONCEPT DESIGN	CG	2022-01-28

wsp
Wellington Office
+64 4 471 7000
PO Box 12-003
Wellington 6144
New Zealand

CIVIL

SCALES
1:1500 (A1) 1:3000 (A3)

ORIGINAL SIZE
A1

DRAWN	DESIGNED	APPROVED
C. SAGRIT	U. GABRIEL	C. GROOM
DRAWING VERIFIED	DESIGN VERIFIED	APPROVED DATE
VERIFIER	R. BATTY	YYYY-MM-DD

90% CONCEPT DESIGN

PROJECT
WELLINGTON CITY COUNCIL
BOTANICAL GARDENS TO WATERFRONT CYCLEWAY


TITLE
PROPOSED CYCLEWAY
SHEET LAYOUT

WSP PROJECT NO. (SUB-PROJECT)
5-C4326.00

SHEET NO.
C10

REVISION
A

Original sheet size A1 (841x594) Plot Date 2022-01-27 at 3:19:45 PM U:\ProjectsNZ\5c\5-C4623.00 Newtown to Waterfront & Bowen St Cycle I\Home\07_Concept design\DRAWINGS\(C) Civil\+AutoCAD\Site1-Bowen to Whitmore\5-C4623.00(2)_C10.dwg Rev A

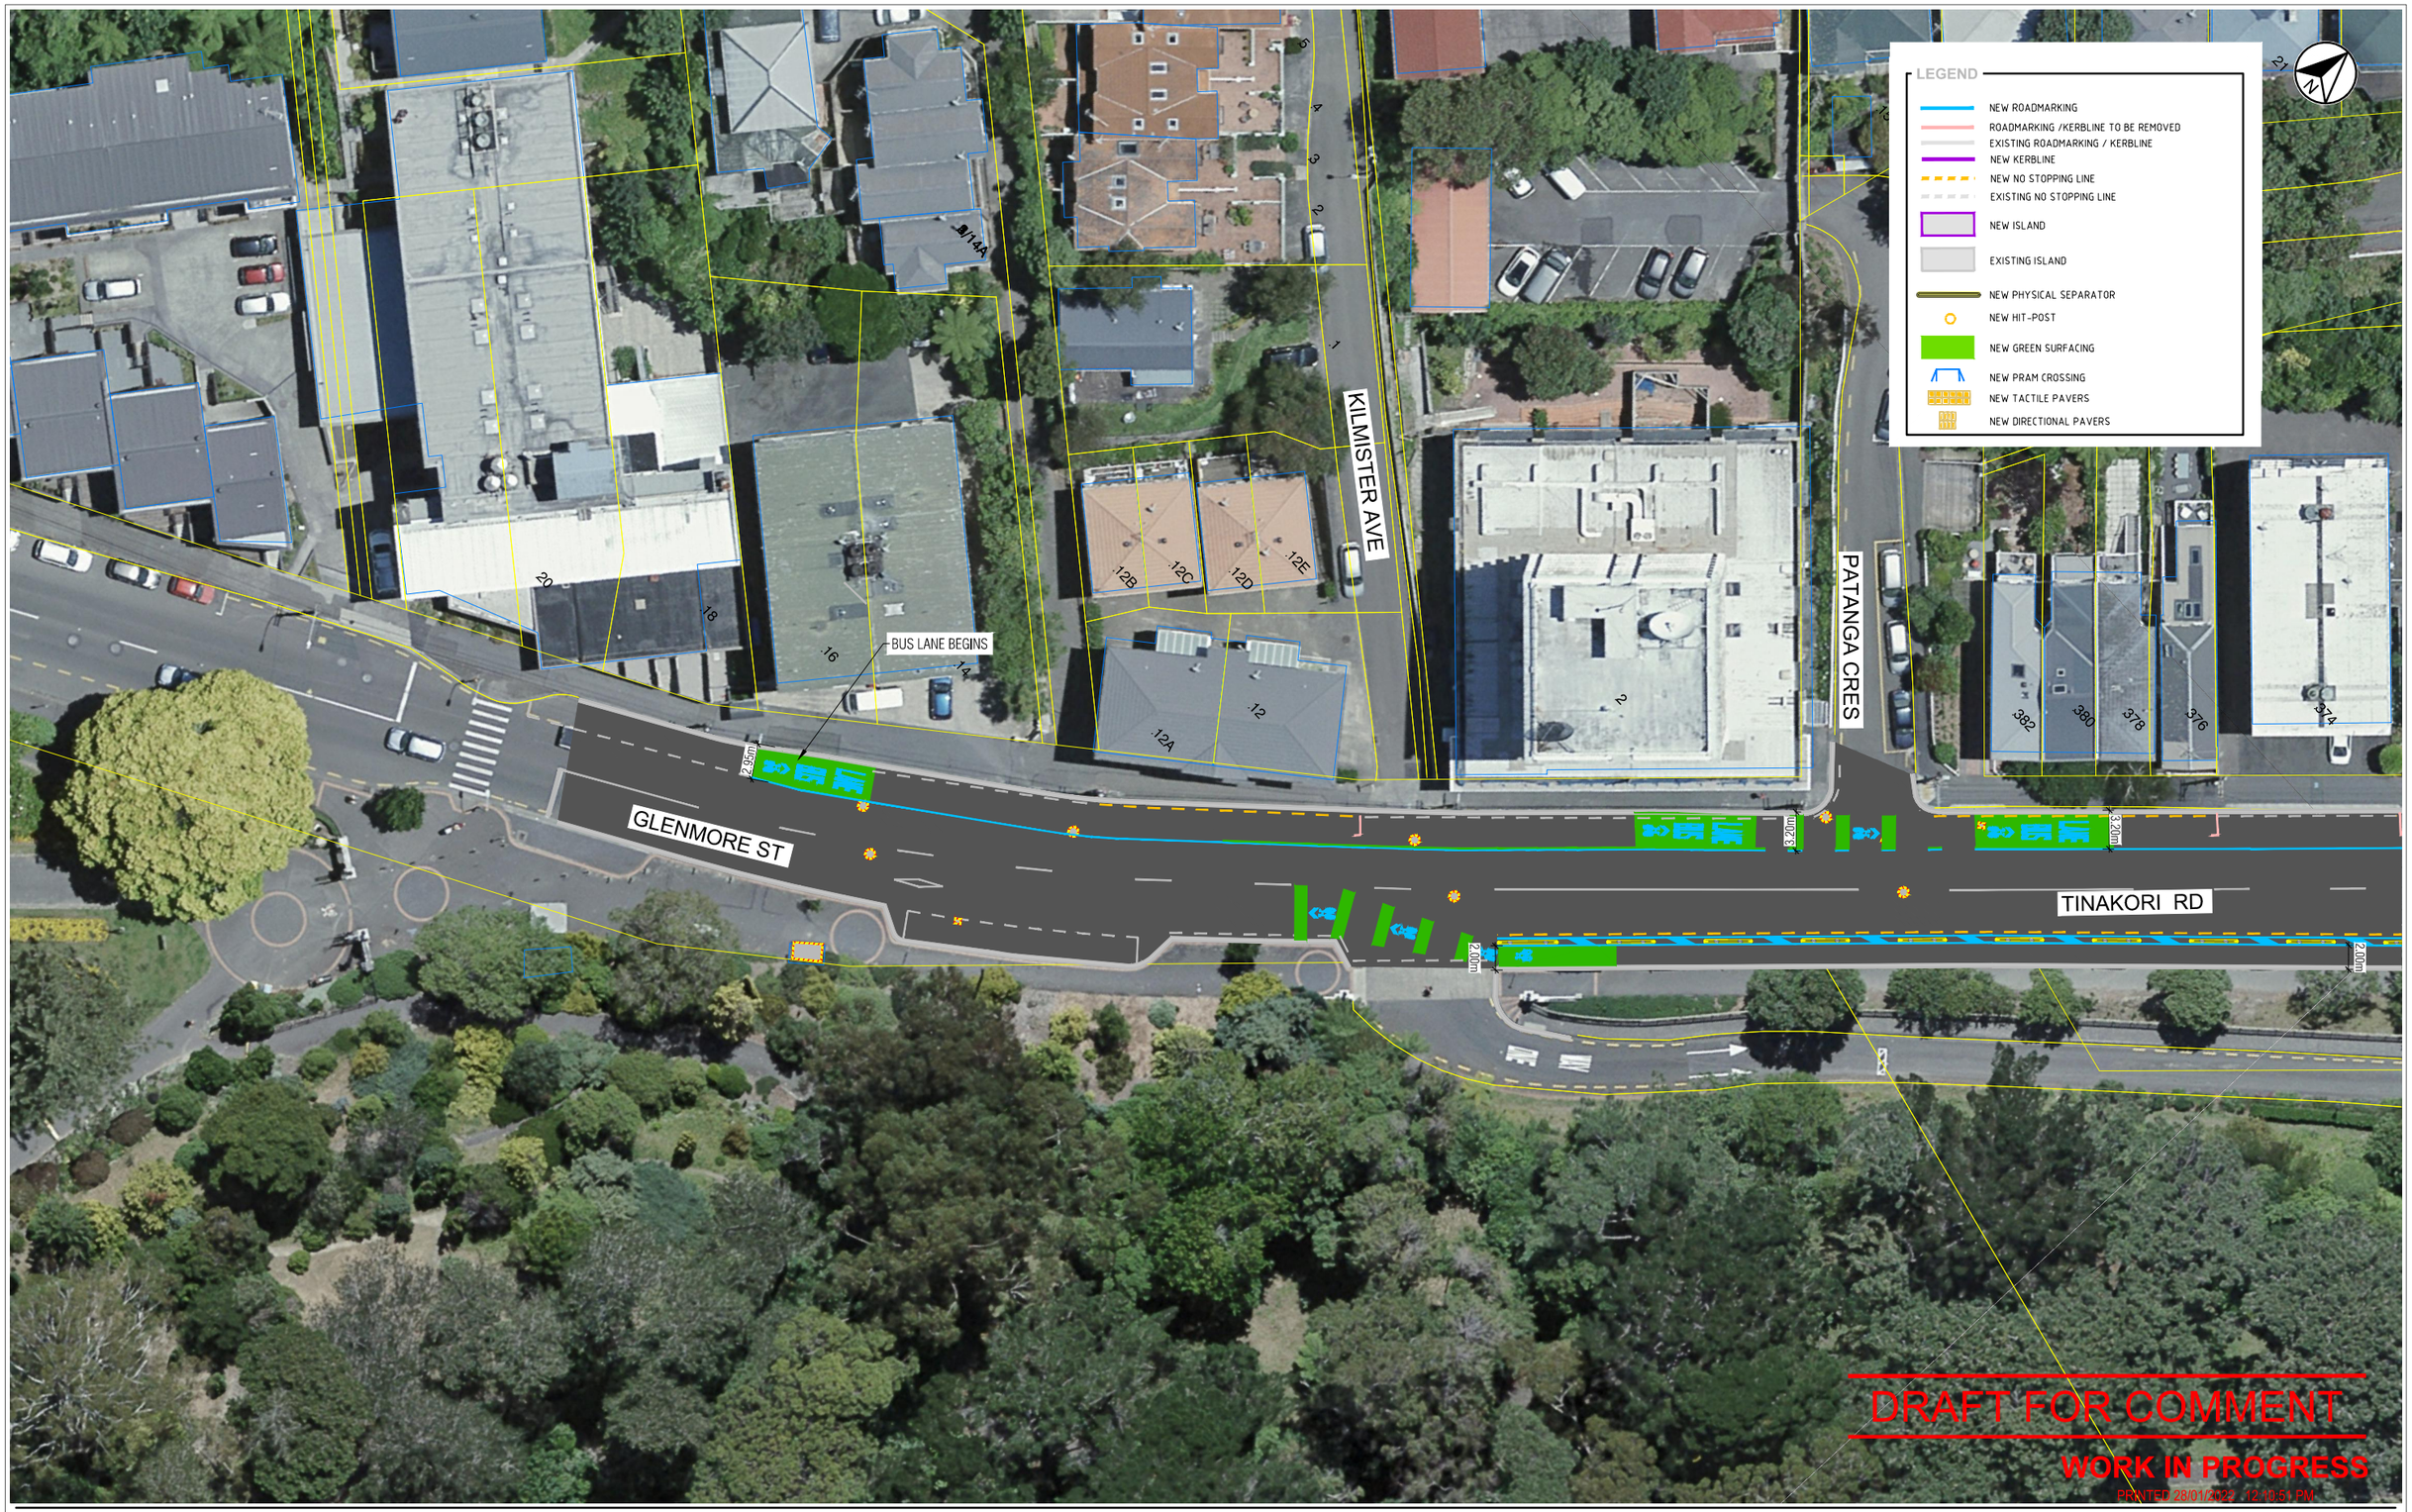

300 mm
200
100
50
0 10 mm

REVISION	AMENDMENT	APPROVED	DATE
A	ISSUE FOR 60% CONCEPT DESIGN	CG	2021-12-17
B	ISSUE FOR 90% CONCEPT DESIGN	CG	2022-01-28

Wellington Office
+64 4 471 7000

PO Box 12-003
Wellington 6144
New Zealand

CIVIL

SCALES
1:250 (A1) 1:500 (A3)

ORIGINAL SIZE
A1

DRAWN	DESIGNED	APPROVED
C. SAGRIT	C. SAGRIT	C. GROOM

DRAWING VERIFIED	DESIGN VERIFIED	APPROVED DATE
U. GABRIEL	R. BATTY	YYYY-MM-DD

90% CONCEPT DESIGN

PROJECT
WELLINGTON CITY COUNCIL
BOTANICAL GARDENS TO WATERFRONT
CYCLEWAY

TITLE
PROPOSED CYCLEWAY
BOWEN STREET - SHEET 1

WSP PROJECT NO. (SUB-PROJECT)
5-C4326.00

SHEET NO.
C11

REVISION
A



300 mm
200
100
50
0 10 mm

REVISION	AMENDMENT	APPROVED	DATE
A	ISSUE FOR 60% CONCEPT DESIGN	CG	2021-12-17
B	ISSUE FOR 90% CONCEPT DESIGN	CG	2022-01-28

Wellington Office
+64 4 471 7000

PO Box 12-003
Wellington 6144
New Zealand

CIVIL

SCALES
1:250 (A1) 1:500 (A3)

ORIGINAL SIZE
A1

DRAWN	DESIGNED	APPROVED
U. GABRIEL	C. SAGRIT	C. GROOM

DRAWING VERIFIED	DESIGN VERIFIED	APPROVED DATE
VERIFIER	R. BATTY	YYYY-MM-DD

90% CONCEPT DESIGN

PROJECT
WELLINGTON CITY COUNCIL
BOTANICAL GARDENS TO WATERFRONT CYCLEWAY

TITLE
PROPOSED CYCLEWAY
BOWEN STREET - SHEET 2

WSP PROJECT NO. (SUB-PROJECT)
5-C4326.00

SHEET NO.
C12

REVISION
A

Original sheet size A1 (841x594) Plot Date 2022-01-28 at 5:08:07 PM U:\ProjectsNZ\5c\5-C4623.00 Newtown to Waterfront & Bowen St Cycle I\Home\07_Concept design\DRAWINGS\(C) Civil+AutoCAD\SIte1-Bowen to Whitmore\5-C4623.00(2)_C12-COPY.dwg Rev A



REVISION	AMENDMENT	APPROVED	DATE
A	ISSUE FOR 60% CONCEPT DESIGN	CG	2021-12-17
B	ISSUE FOR 90% CONCEPT DESIGN	CG	2022-01-28

Wellington Office
+64 4 471 7000

PO Box 12-003
Wellington 6144
New Zealand

CIVIL

SCALES: 1:250 (A1) 1:500 (A3)
ORIGINAL SIZE: A1

DRAWN	DESIGNED	APPROVED
U. GABRIEL	C. SAGRIT	C. GROOM

DRAWING VERIFIED	DESIGN VERIFIED	APPROVED DATE
VERIFIER	R. BATTY	YYYY-MM-DD


90% CONCEPT DESIGN

PROJECT
WELLINGTON CITY COUNCIL
BOTANICAL GARDENS TO WATERFRONT CYCLEWAY

TITLE
PROPOSED CYCLEWAY
BOWEN STREET - SHEET 3

WSP PROJECT NO. (SUB-PROJECT): 5-C4326.00
SHEET NO.: C13
REVISION: A

Original sheet size A1 (841x594) Plot Date 2022-01-28 at 5:14:14 PM U:\ProjectsNZ\5c\5-C4623.00 Newtown to Waterfront & Bowen St Cycle I\Home\07_Concept design\DRAWINGS\(C) Civil+AutoCAD\SIte1-Bowen to Whitmore\5-C4623.00(2)_C13.dwg Rev A

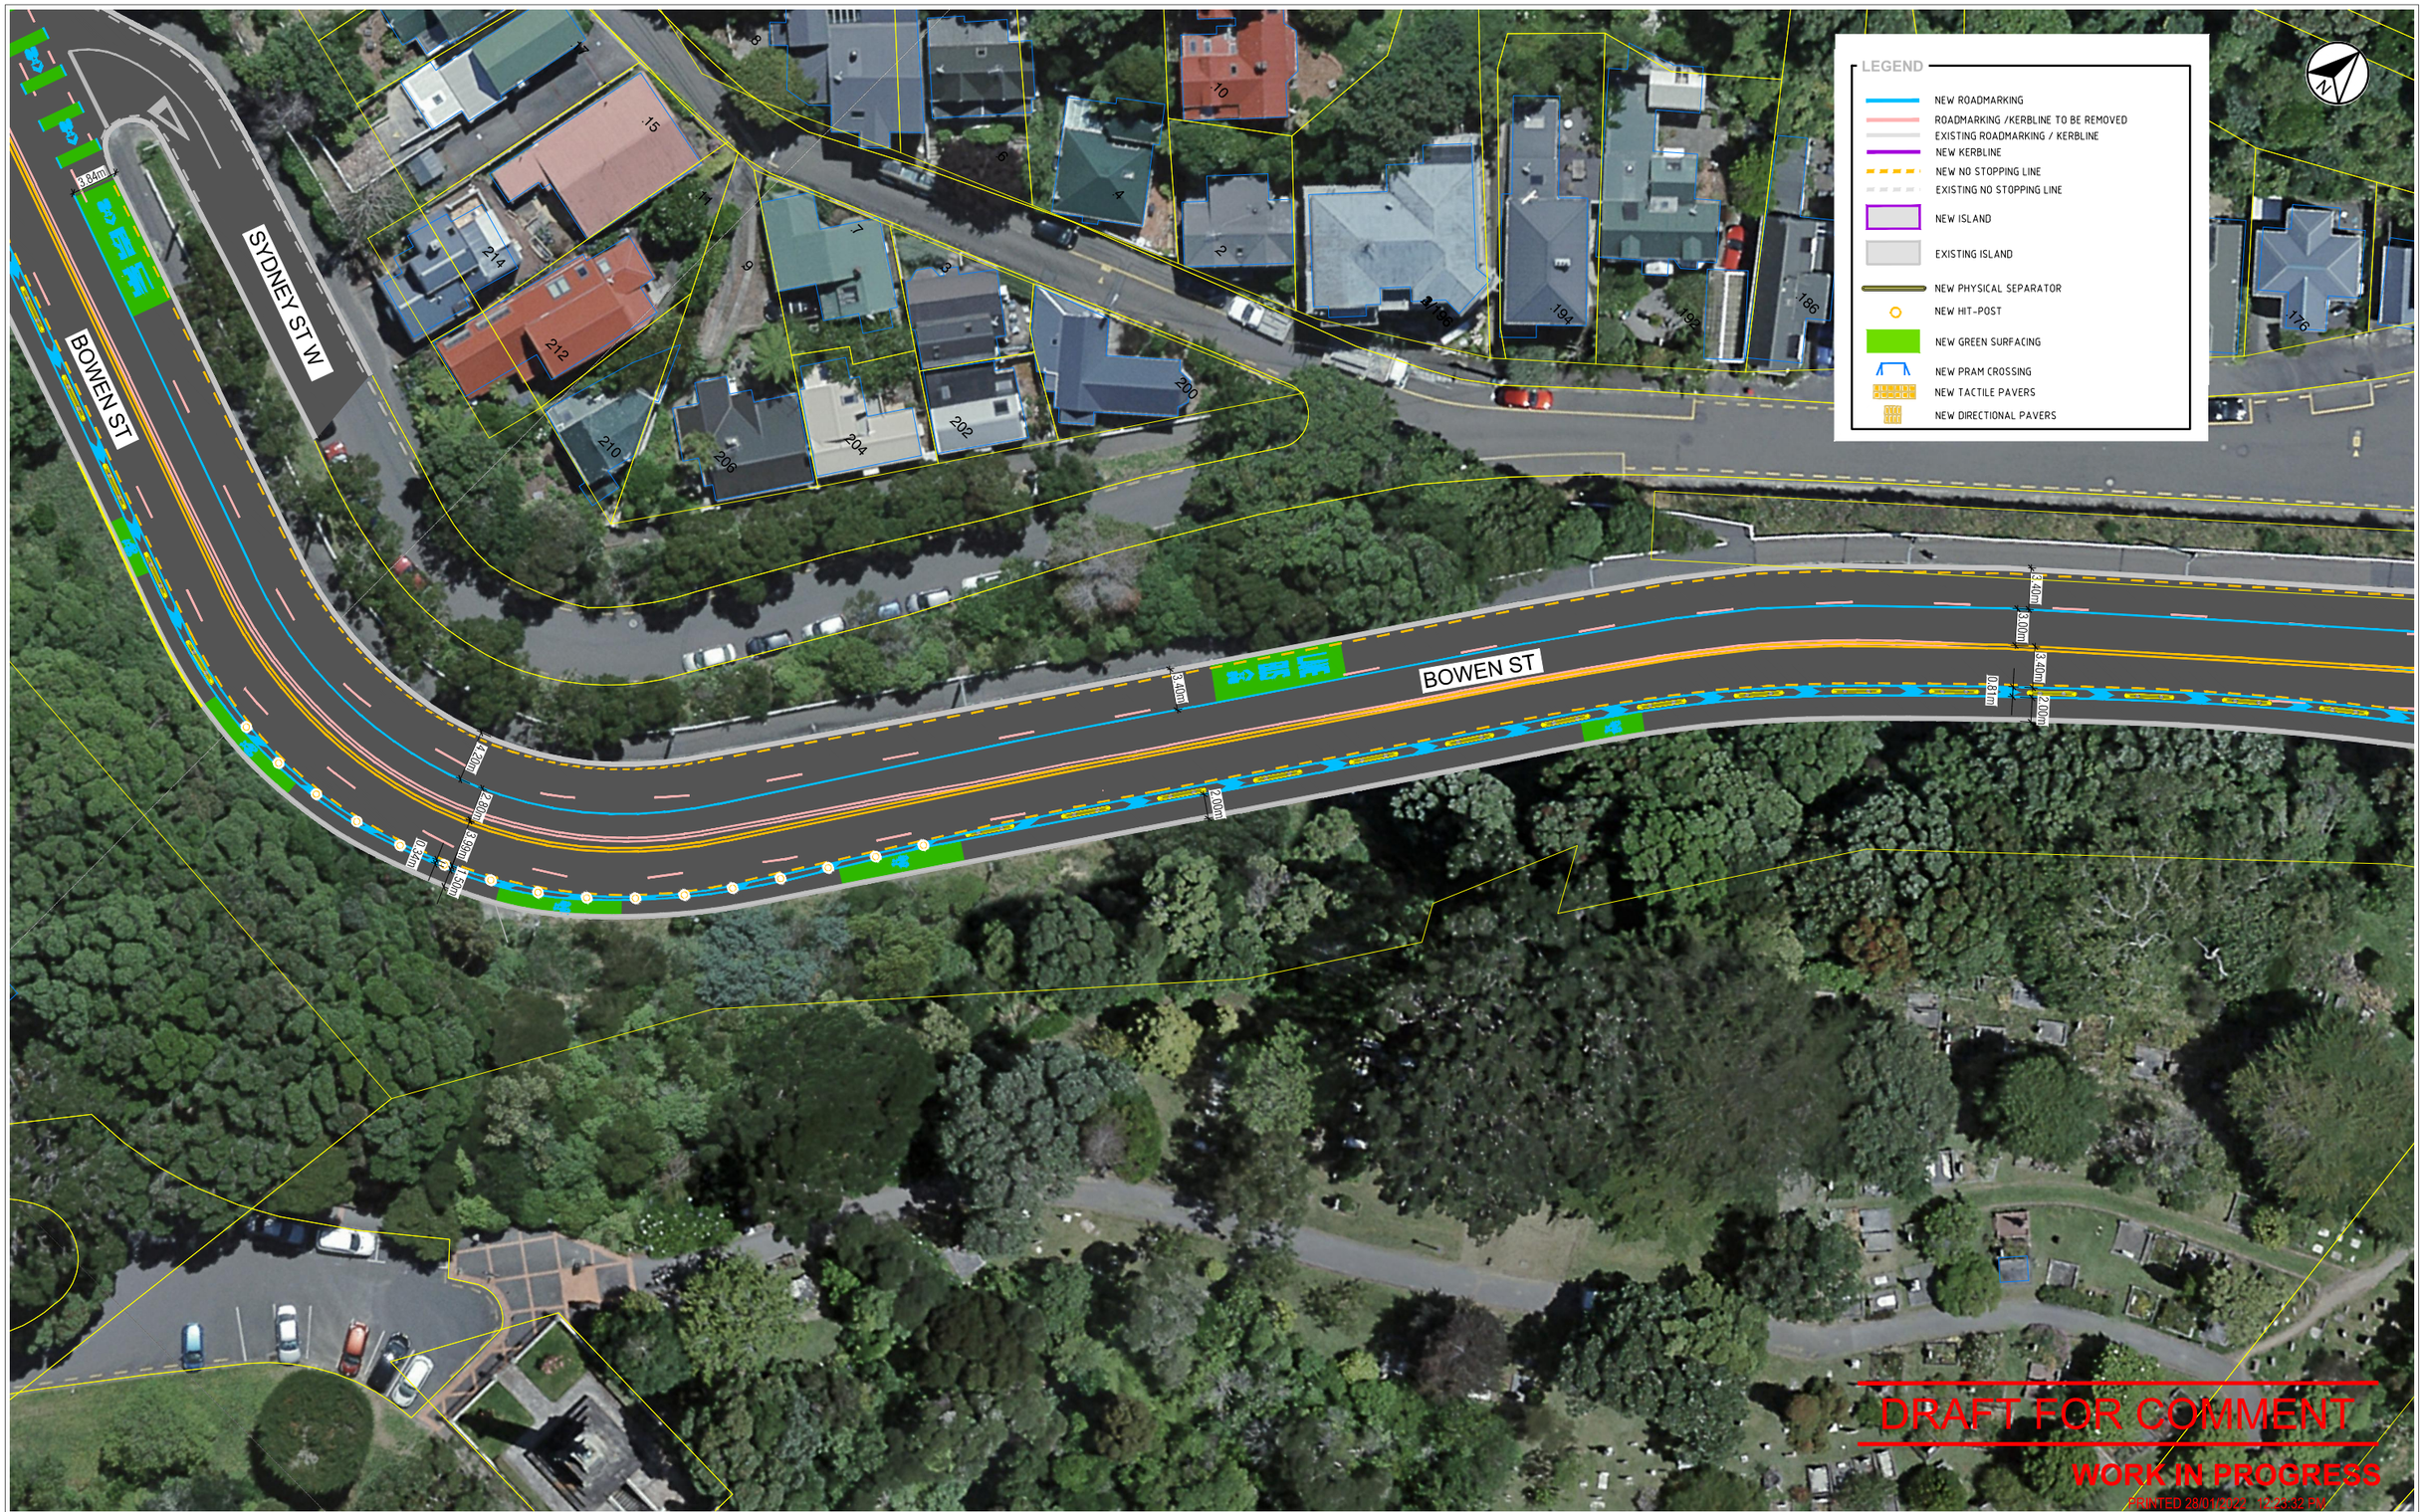

300 mm
200
100
50
0 10 mm

REVISION	AMENDMENT	APPROVED	DATE
A	ISSUE FOR 60% CONCEPT DESIGN	CG	2021-12-17
B	ISSUE FOR 90% CONCEPT DESIGN	CG	2022-01-28

Wellington Office
+64 4 471 7000

PO Box 12-003
Wellington 6144
New Zealand

CIVIL

SCALES
1:250 (A1) 1:500 (A3)

ORIGINAL SIZE
A1

DRAWN	DESIGNED	APPROVED
U. GABRIEL	C. SAGRIT	C. GROOM

DRAWING VERIFIED	DESIGN VERIFIED	APPROVED DATE
VERIFIER	R. BATTY	YYYY-MM-DD

90% CONCEPT DESIGN


PROJECT
WELLINGTON CITY COUNCIL
BOTANICAL GARDENS TO WATERFRONT CYCLEWAY

TITLE
PROPOSED CYCLEWAY
BOWEN STREET - SHEET 4

WSP PROJECT NO. (SUB-PROJECT)
5-C4326.00

SHEET NO.
C14

REVISION
A

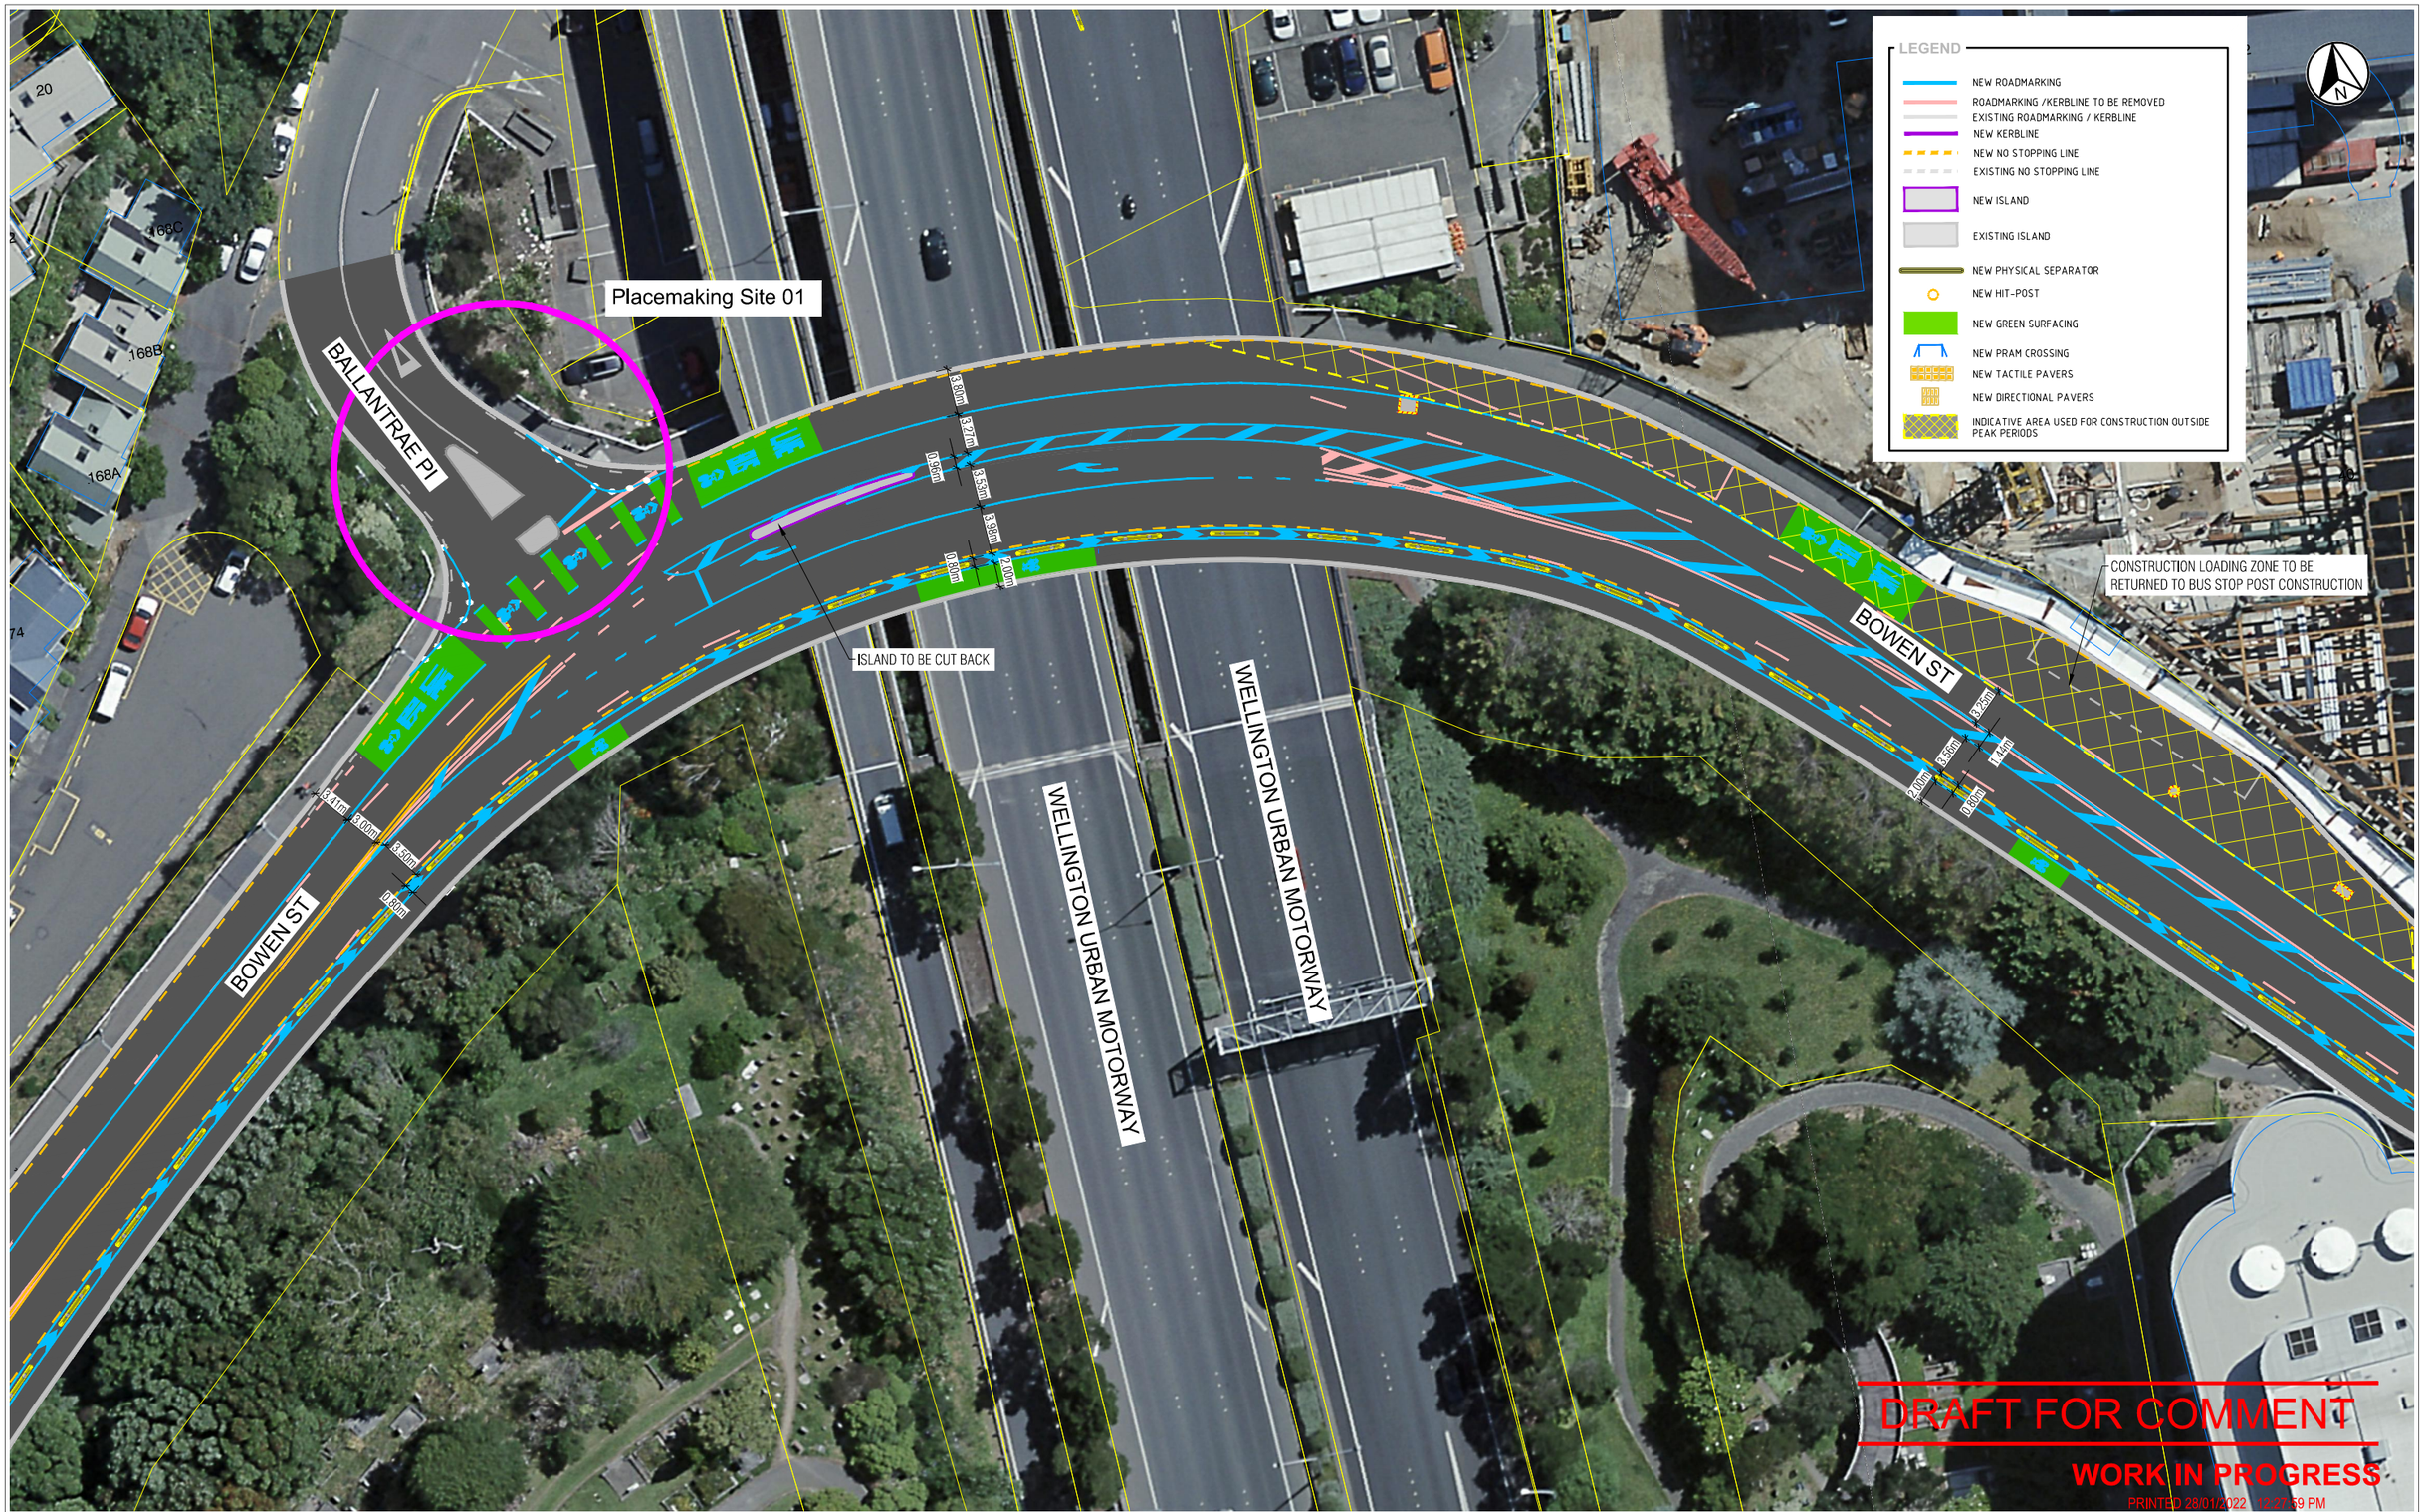

REVISION	AMENDMENT	APPROVED	DATE
A	ISSUE FOR 60% CONCEPT DESIGN	CG	2021-12-17
B	ISSUE FOR 90% CONCEPT DESIGN	CG	2022-01-28

Wellington Office
+64 4 471 7000

PO Box 12-003
Wellington 6144
New Zealand

CIVIL

SCALES
1:250 (A1) 1:500 (A3)

ORIGINAL SIZE
A1

DRAWN	DESIGNED	APPROVED
U. GABRIEL	R BATTY	C. GROOM

DRAWING VERIFIED	DESIGN VERIFIED	APPROVED DATE
VERIFIER	U. GABRIEL	YYYY-MM-DD

90% DETAIL DESIGN


PROJECT
WELLINGTON CITY COUNCIL
BOTANICAL GARDENS TO WATERFRONT CYCLEWAY

TITLE
PROPOSED CYCLEWAY
BOWEN STREET - SHEET 5

WSP PROJECT NO. (SUB-PROJECT)
5-C4326.00

SHEET NO.
C15

REVISION
A

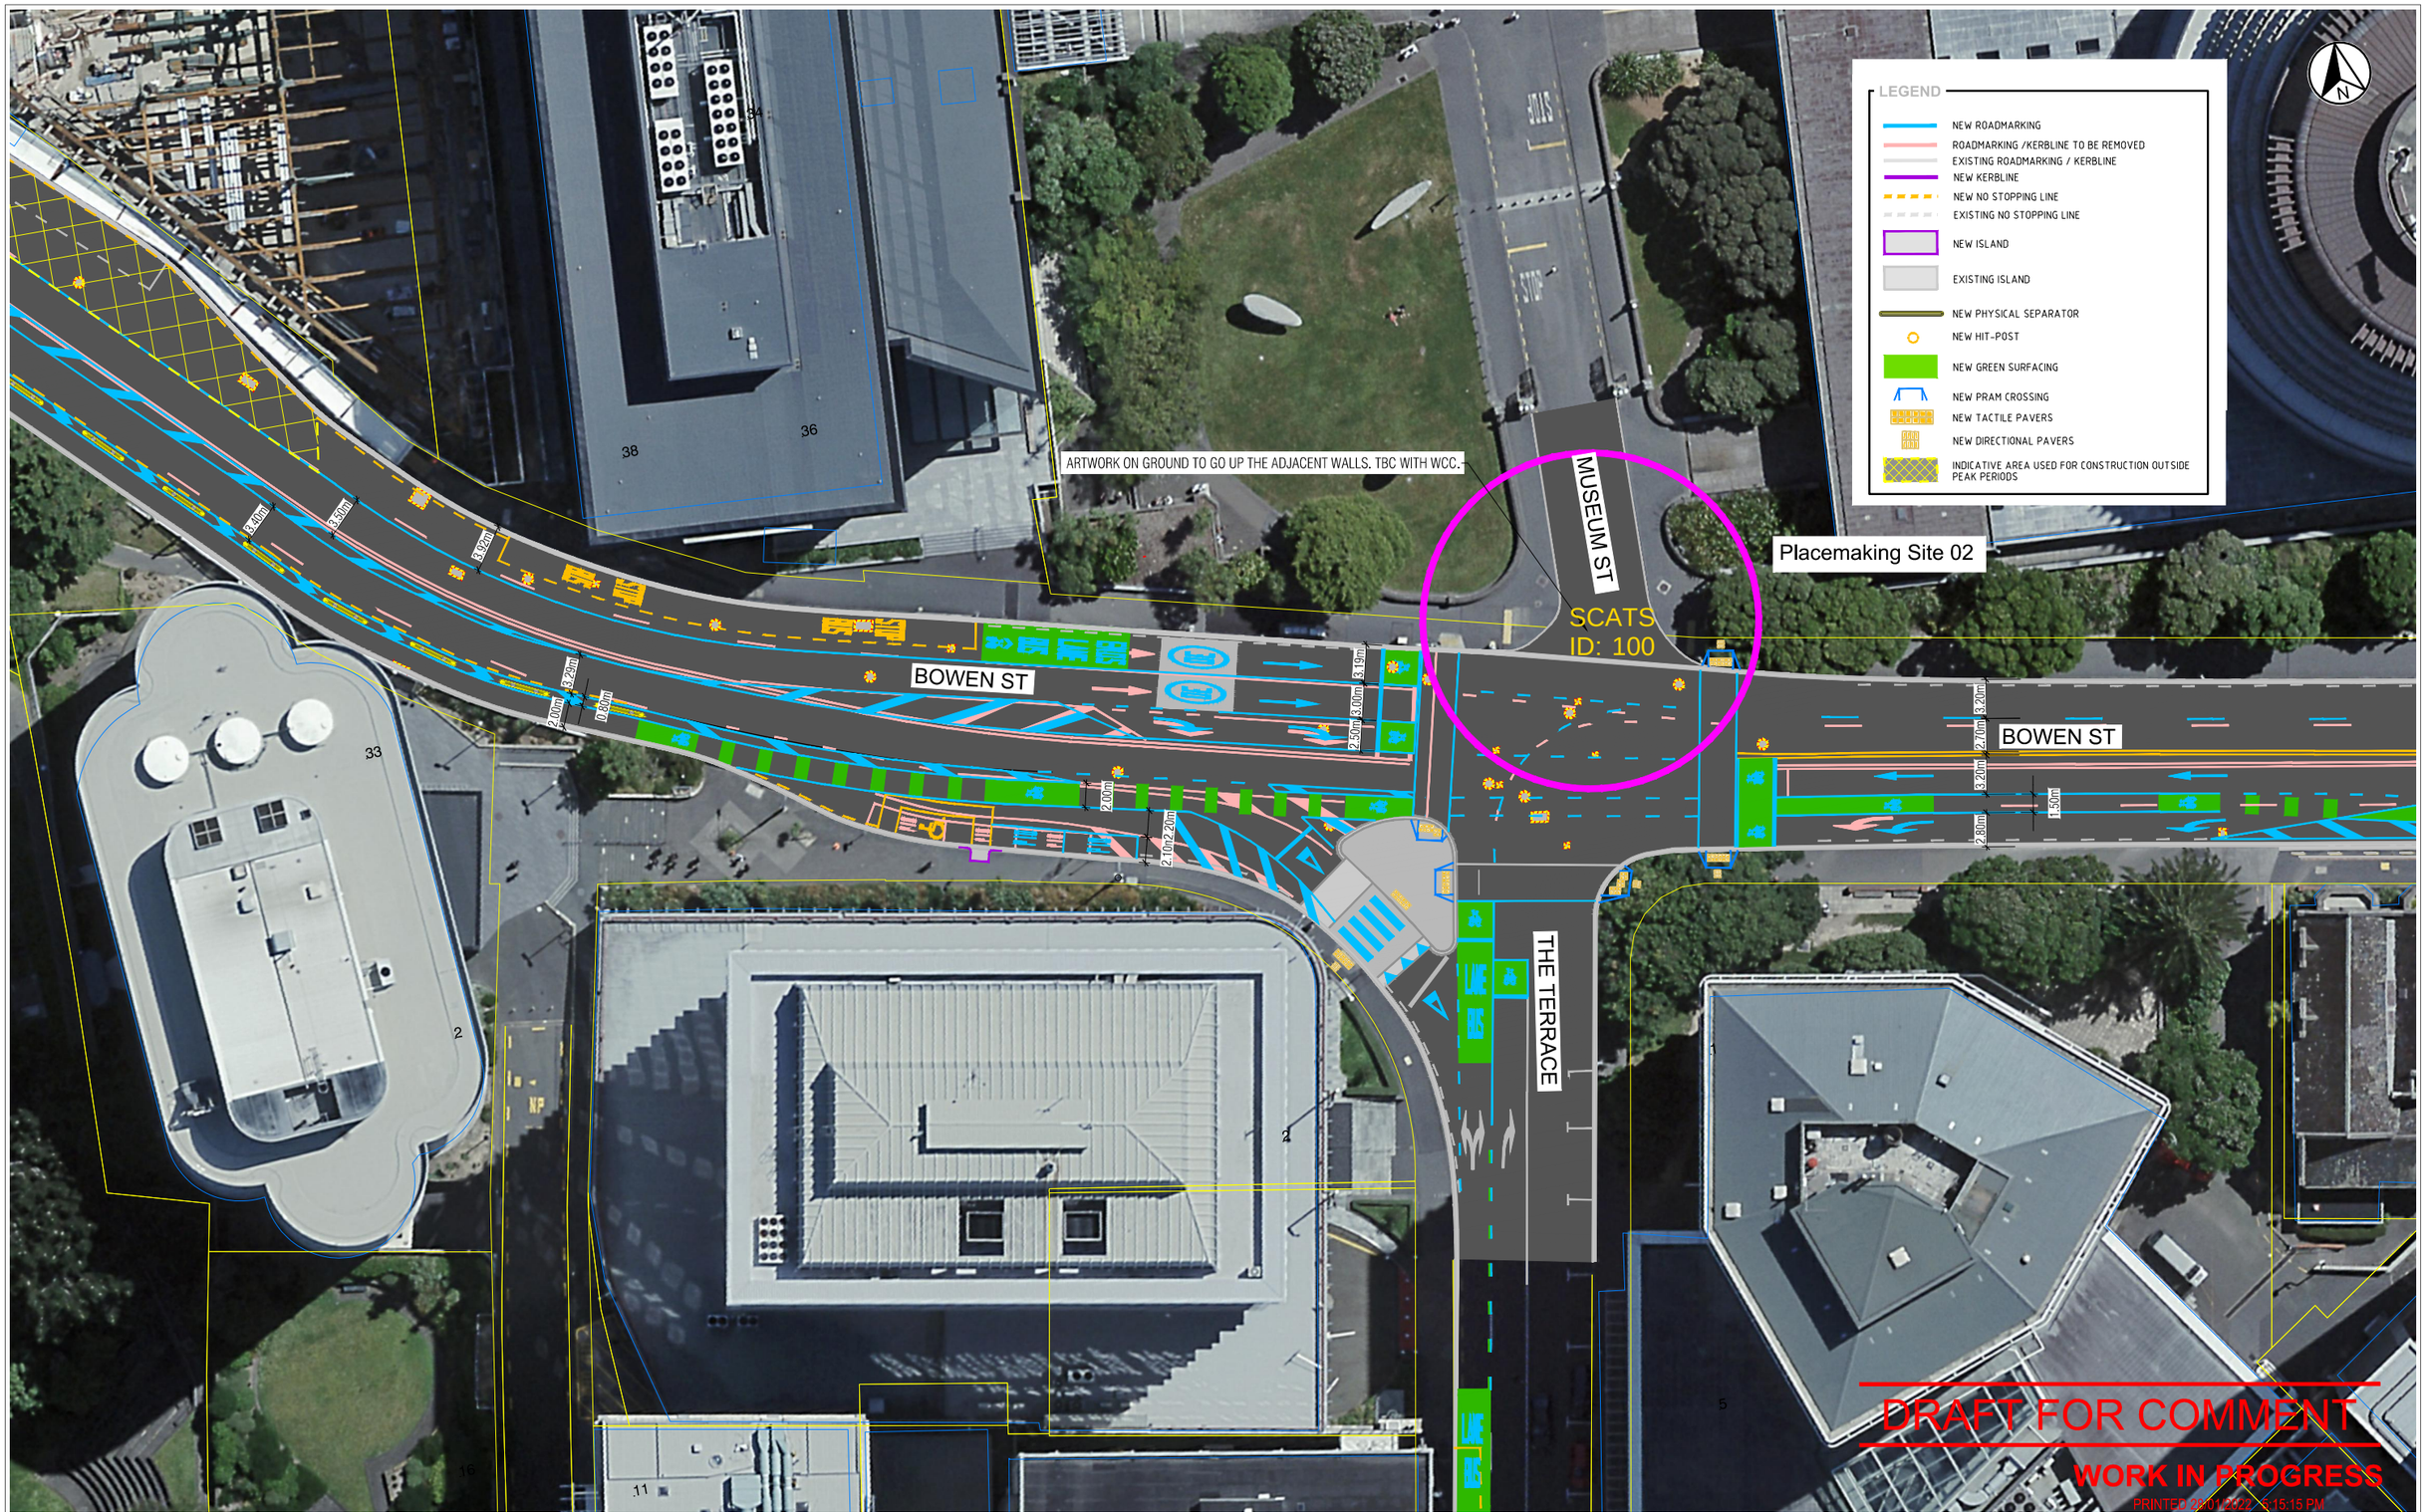

300 mm
200
100
50
0 10 mm

REVISION	AMENDMENT	APPROVED	DATE
A	ISSUE FOR 60% CONCEPT DESIGN	CG	2021-12-17
B	ISSUE FOR 90% CONCEPT DESIGN	CG	2022-01-28

Wellington Office
+64 4 471 7000

PO Box 12-003
Wellington 6144
New Zealand

CIVIL

SCALES
1:250 (A1) 1:500 (A3)

ORIGINAL SIZE
A1

DRAWN	DESIGNED	APPROVED
U. GABRIEL	R. BATTY	C. GROOM

DRAWING VERIFIED	DESIGN VERIFIED	APPROVED DATE
VERIFIER	U. GABRIEL	YYYY-MM-DD

90% CONCEPT DESIGN


PROJECT
WELLINGTON CITY COUNCIL
BOTANICAL GARDENS TO WATERFRONT CYCLEWAY


TITLE
PROPOSED CYCLEWAY
BOWEN STREET - SHEET 6

WSP PROJECT NO. (SUB-PROJECT)
5-C4326.00

SHEET NO.
C16

REVISION
A

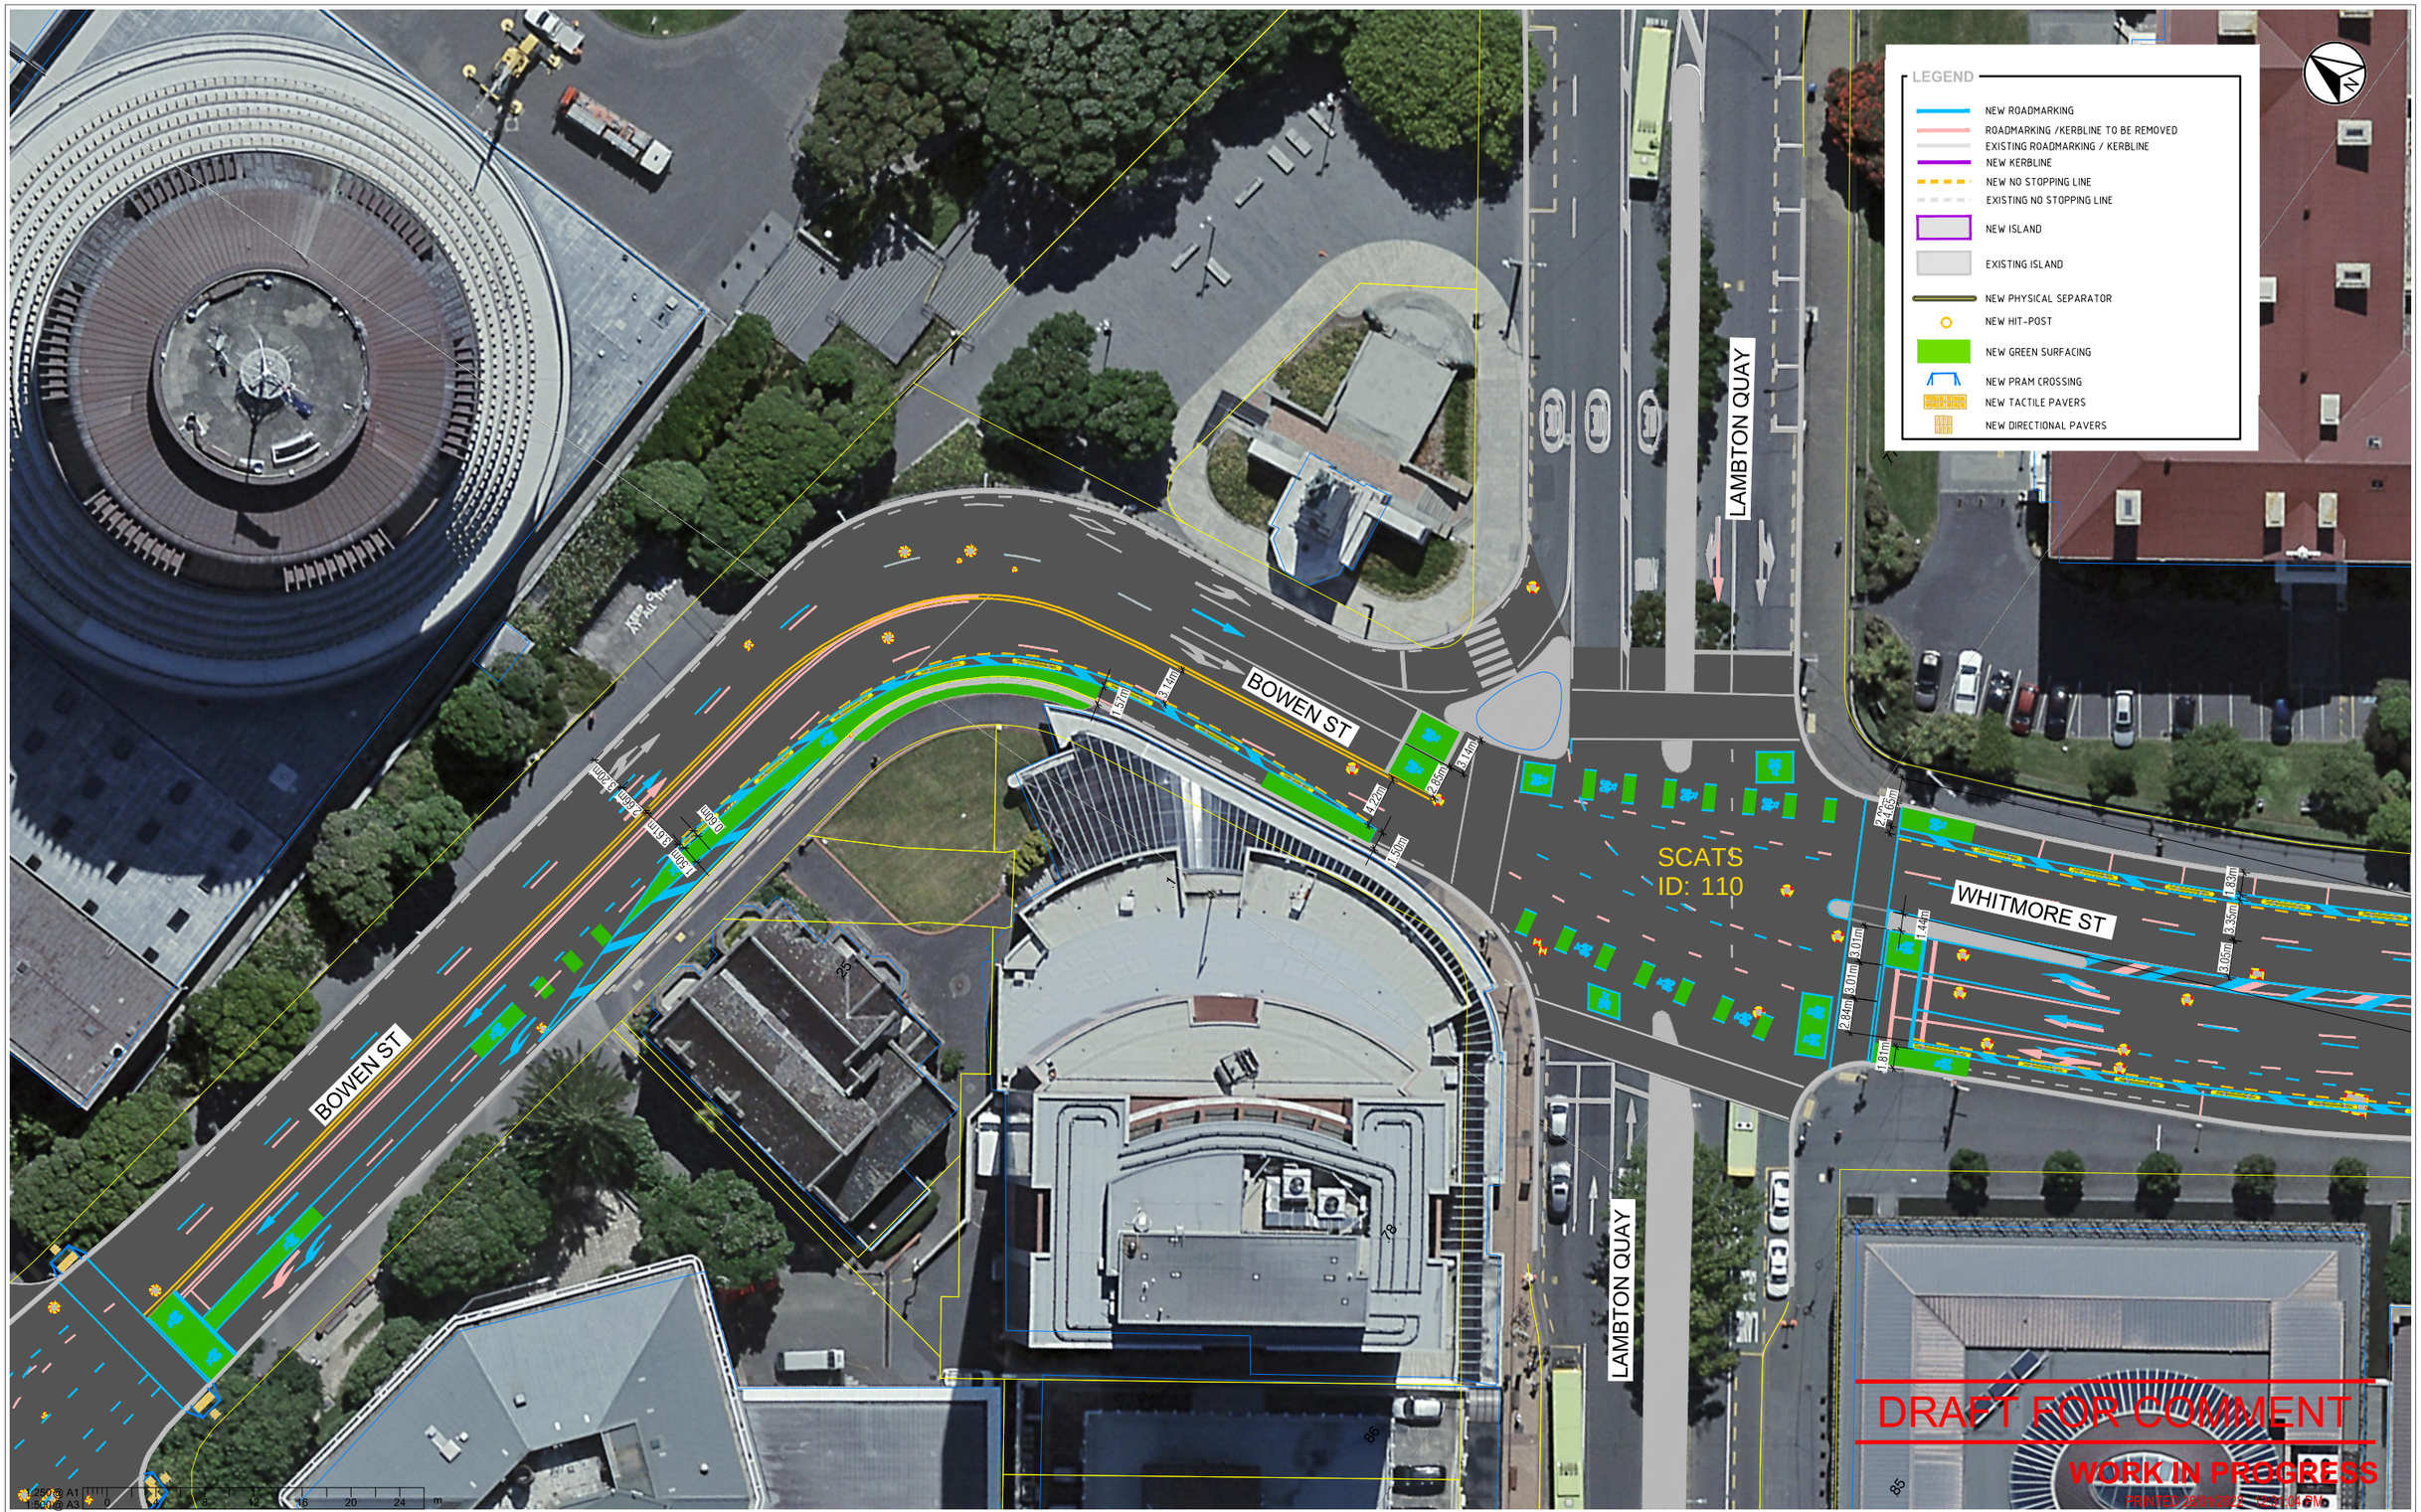
LEGEND
NEW ROADMARKING
ROADMARKING /KERBLINE TO BE REMOVED
EXISTING ROADMARKING / KERBLINE
NEW KERBLINE
NEW NO STOPPING LINE
EXISTING NO STOPPING LINE
NEW ISLAND
EXISTING ISLAND
NEW PHYSICAL SEPARATOR
NEW HIT-POST
NEW GREEN SURFACING
NEW PRAM CROSSING
NEW TACTILE PAVERS
NEW DIRECTIONAL PAVERS
BOWEN ST
LAMBTON QUAY
WHITMORE ST
SCATS
ID: 110
3.14m
1.57m
2.46m
3.14m
4.22m
1.50m
2.46m
1.65m
3.83m
3.05m
3.01m
3.01m
2.84m
1.81m
1.44m
0.30m
0.30m
0.30

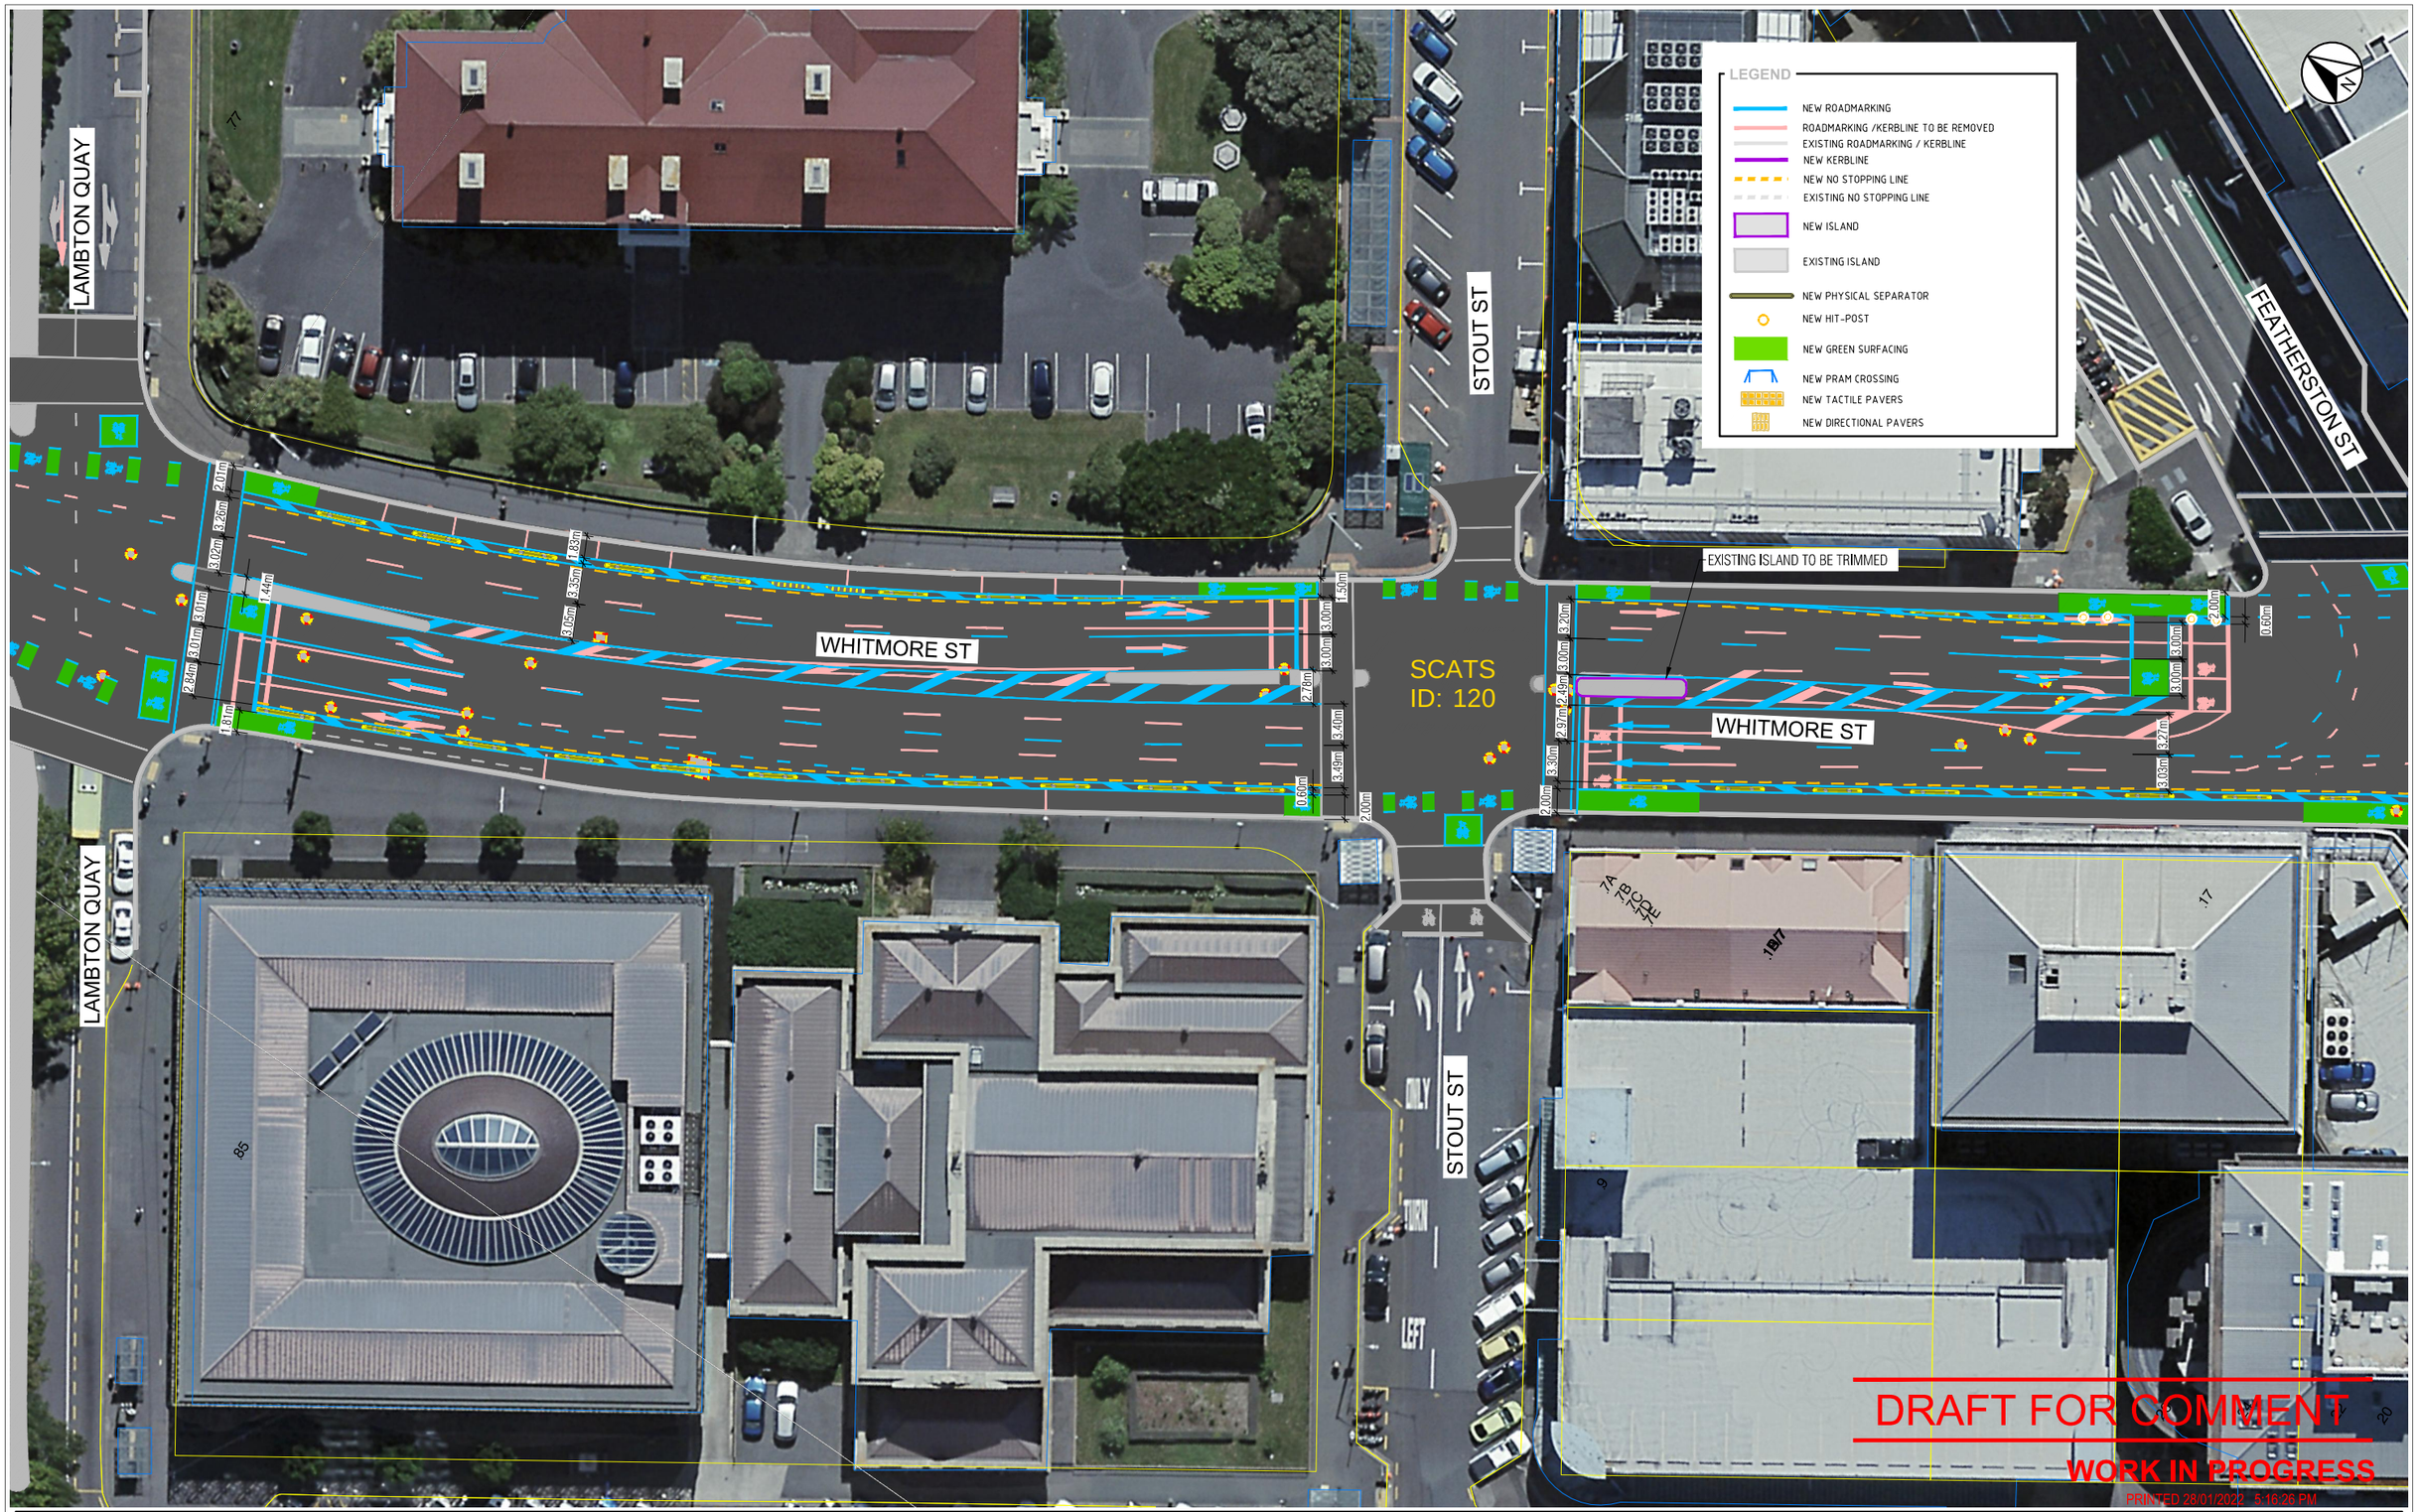

REVISION	AMENDMENT	APPROVED	DATE
A	ISSUE FOR 60% CONCEPT DESIGN	CG	2021-12-17
B	ISSUE FOR 90% CONCEPT DESIGN	CG	2022-01-28

Wellington Office
+64 4 471 7000

PO Box 12-003
Wellington 6144
New Zealand

CIVIL

SCALES
1:250 (A1) 1:500 (A3)

ORIGINAL SIZE
A1

DRAWN	DESIGNED	APPROVED
U. GABRIEL	U. GABRIEL	C. GRROM

DRAWING VERIFIED	DESIGN VERIFIED	APPROVED DATE
VERIFIER	R. BATTY	YYYY-MM-DD

90% CONCEPT DESIGN

PROJECT
WELLINGTON CITY COUNCIL
BOTANICAL GARDENS TO WATERFRONT CYCLEWAY


TITLE
PROPOSED CYCLEWAY
BOWEN STREET - SHEET 8

WSP PROJECT NO. (SUB-PROJECT)
5-C4326.00

SHEET NO.
C18

REVISION
A

Original sheet size A1 (841x594) Plot Date 2022-01-28 at 5:16:26 PM U:\ProjectsNZ\5c\5-C4623.00 Newtown to Waterfront & Bowen St Cycle I\Home\07_Concept design\DRAWINGS\(C) Civil\+AutoCAD\SIte1-Bowen to Whitmore\5-C4623.00(2)_C18.dwg C18

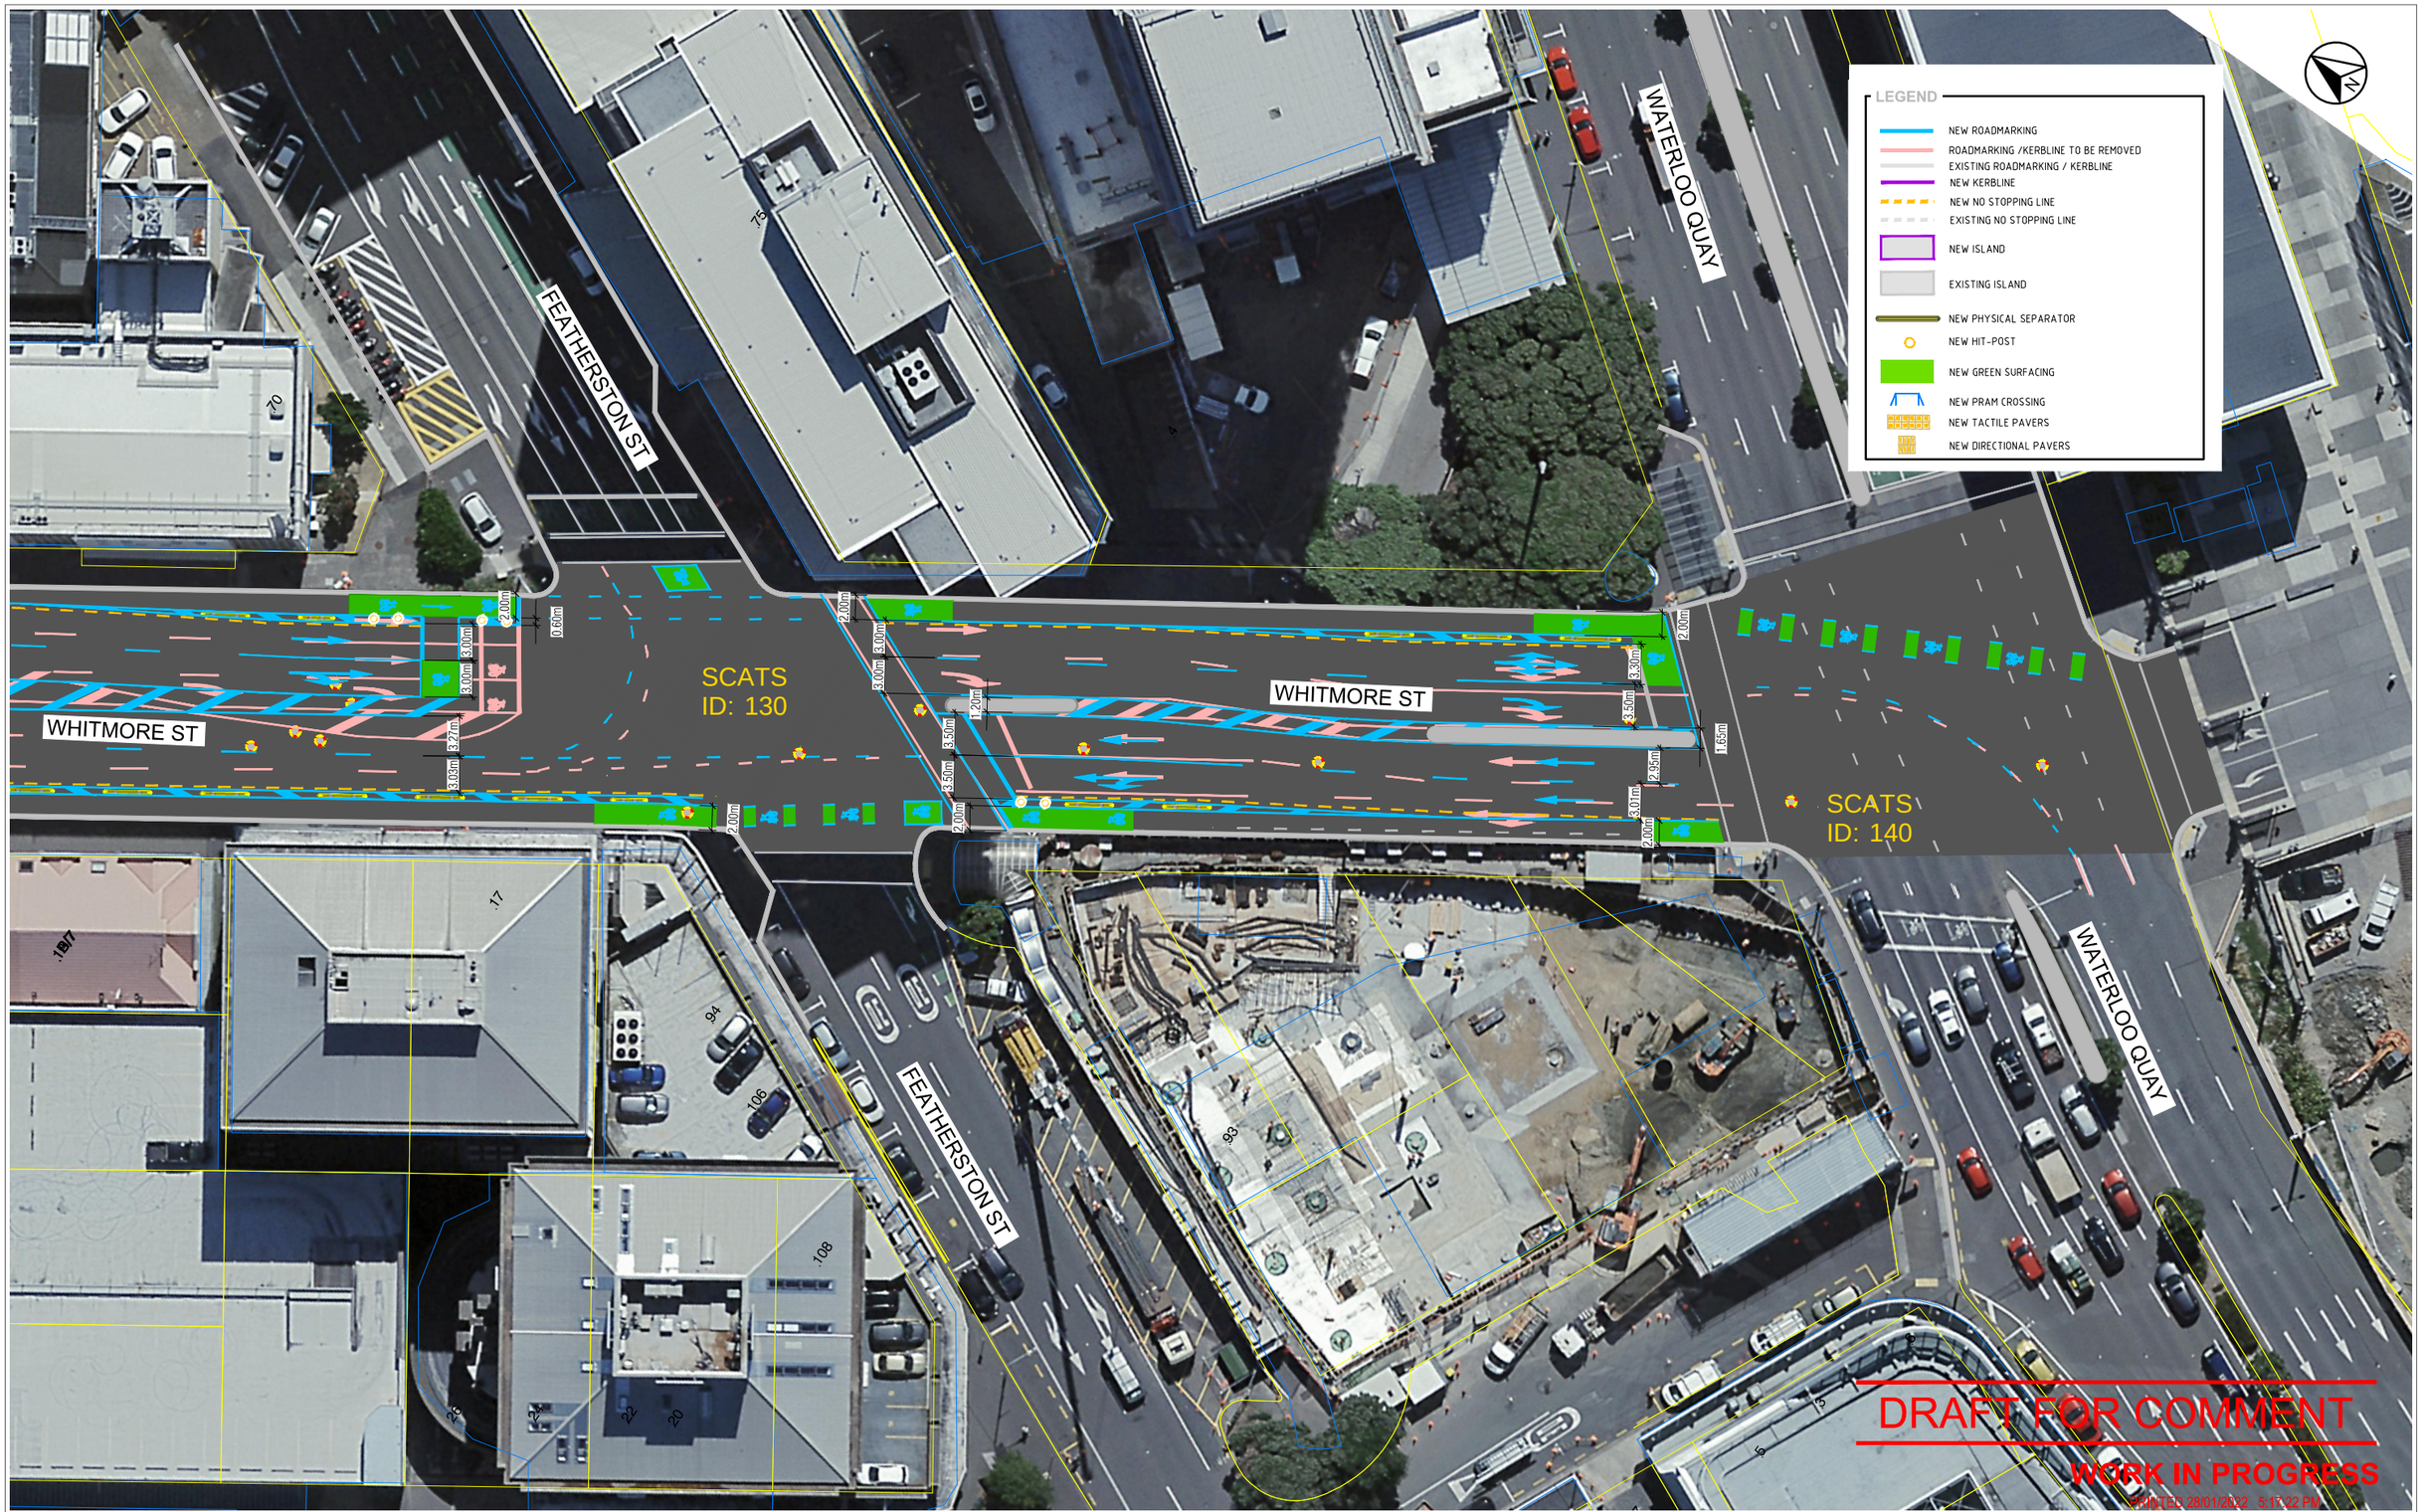

300 mm
200
100
50
0 10 mm

REVISION	AMENDMENT	APPROVED	DATE
A	ISSUE FOR 60% CONCEPT DESIGN	CG	2021-12-17
B	ISSUE FOR 90% CONCEPT DESIGN	CG	2022-01-28

wsp
Wellington Office
+64 4 471 7000
PO Box 12-003
Wellington 6144
New Zealand

CIVIL

SCALES 1:250 (A1) 1:500 (A3)
ORIGINAL SIZE A1

DRAWN	DESIGNED	APPROVED
Q.O'SHAUGHNESSY	DESIGNER	APPROVER

DRAWING VERIFIED	DESIGN VERIFIED	APPROVED DATE
VERIFIER	VERIFIER	YYYY-MM-DD

90% CONCEPT DESIGN

PROJECT
WELLINGTON CITY COUNCIL
BOTANICAL GARDENS TO WATERFRONT CYCLEWAY

TITLE
PROPOSED CYCLEWAY
BOWEN STREET - SHEET 9

WSP PROJECT NO. (SUB-PROJECT) 5-C4326.00
SHEET NO. C19
REVISION *UR*

Original sheet size A1 (841x594) Plot Date 2022-01-28 at 5:17:22 PM U:\ProjectsNZ\5c\5-C4623.00 Newtown to Waterfront & Bowen St Cycle I\Home\07_Concept design\DRAWINGS\(C) Civil+AutoCAD\Site1-Bowen to Whitmore\5-C4623.00(2)_C19.dwg C19