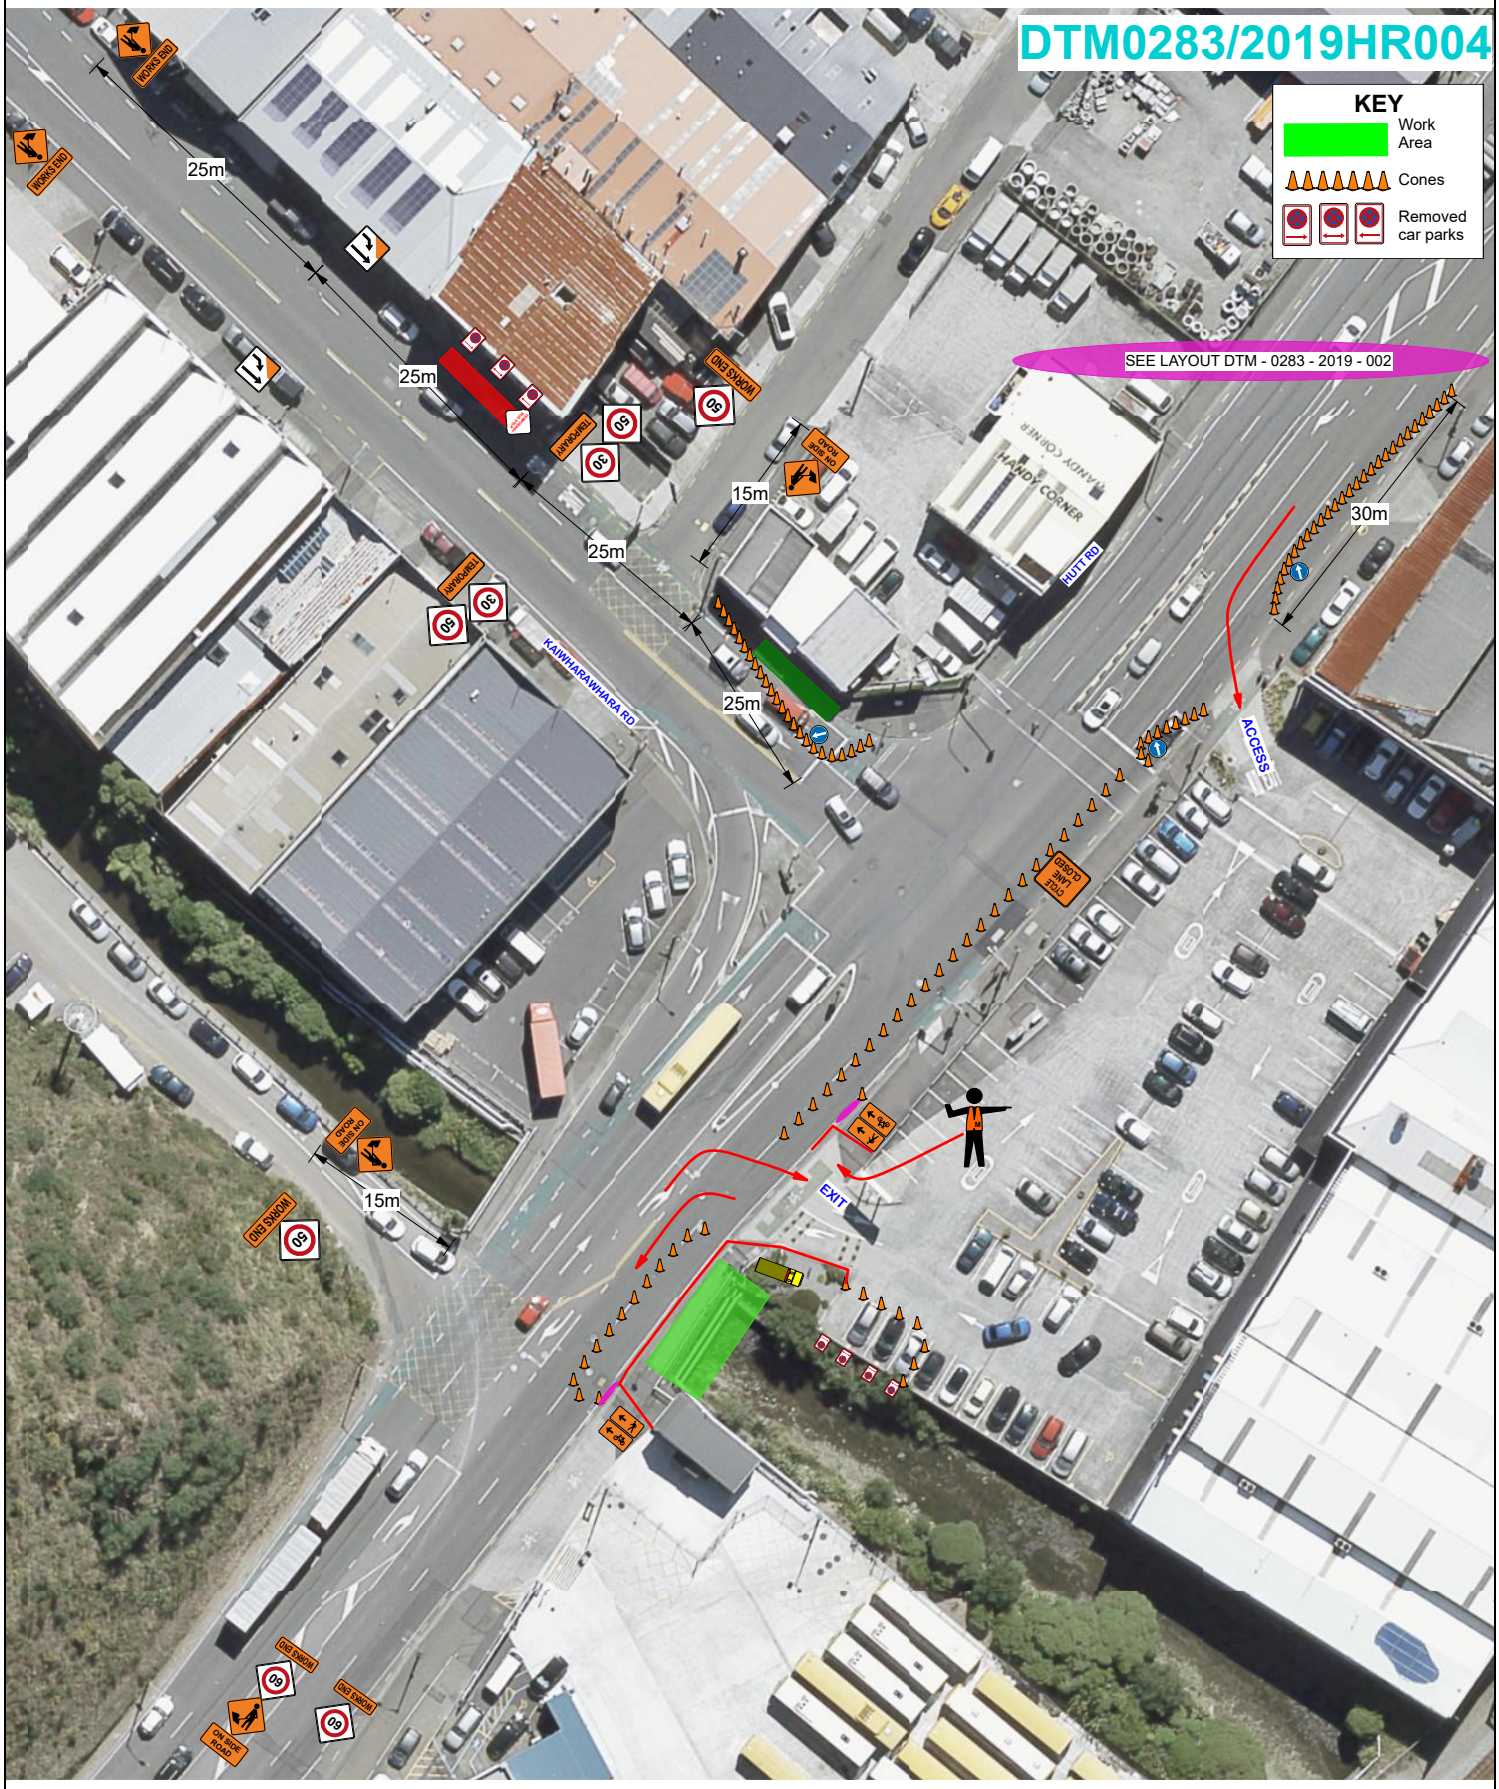
DTM0283/2019HR004
KEY
Work Area
Cones
Removed car parks
SEE LAYOUT DTM - 0283 - 2019 - 002
25m
25m
25m
15m
30m
15m
WORKS END
ON SIDE ROAD
IMPROVE
50
HUTT RD
KAIWHARAWHARA RD
ACCESS
EXIT
CYCLE LANE CLOSED
HANDY CORNER